2618
10-15-13

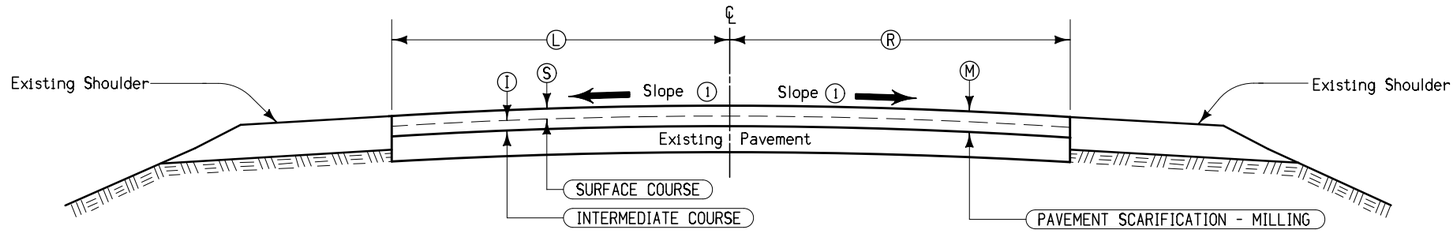

Notes:

Section shown in the direction of travel

(1) Match finished slope to existing pavement, except that the maximum allowable slope is 3.0 %, minimum allowable slope is 2.0 %. Section may be modified as directed by the Engineer through areas of special shaping.

Refer to tabulation listing of superelevated curves and Standard Road Plans for additional requirements through superelevated curves.

Design Quantities Per Station								
Location			(S)	(I)	(M)	(L)	(R)	Remarks
Road Identification	Station To Station		Inches	Inches	Inches	Feet	Feet	

TYPICAL CROSS SECTION HMA RESURFACING & PAVEMENT SCARIFICATION