DESIGNER INFORMATION

8212
04-16-24

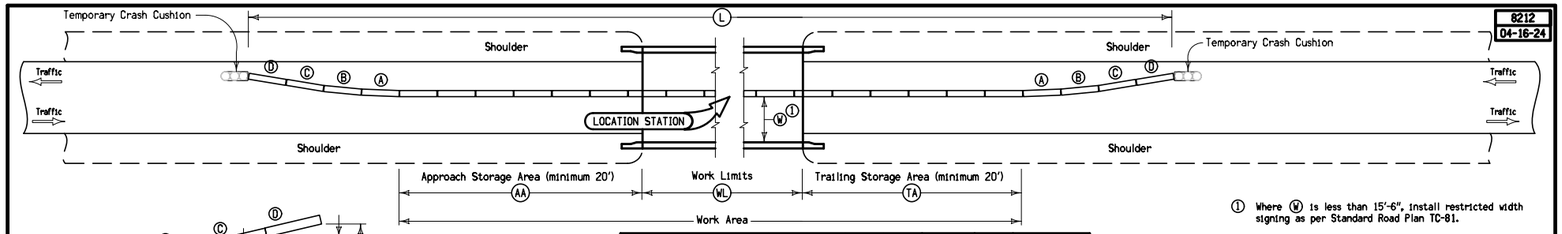

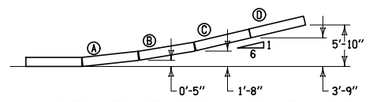

BARRIER OFFSETS FOR FLARE SECTIONS

Station	Side	AA	WL	TA	L	Anchored	W (1)	Remarks
		Feet	Feet	Feet	Feet	X	Ft-Inches	

(1) Where (W) is less than 15'-6", install restricted width signing as per Standard Road Plan TC-81.

TEMPORARY CONCRETE BARRIER LAYOUT
for Two-Way Traffic