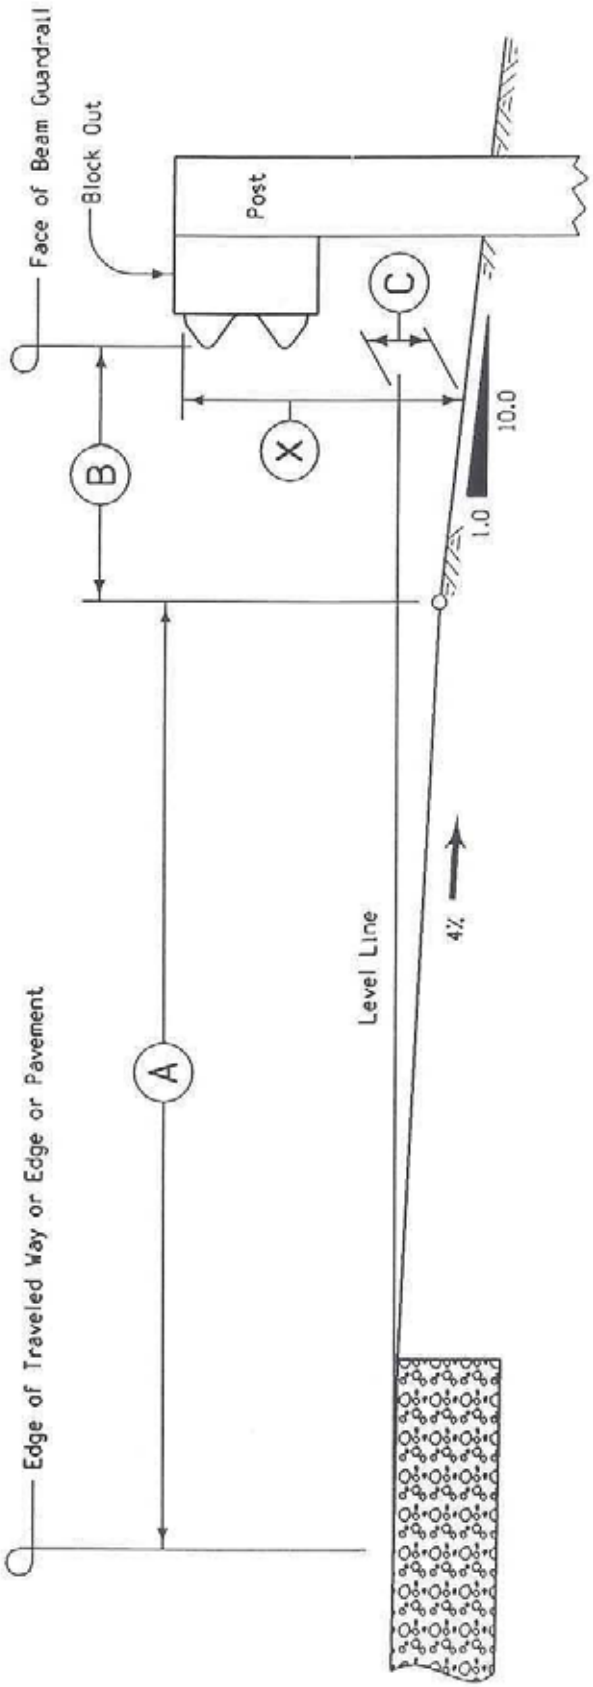
Face of Beam Guardrail
Block Out
Post
C
B
X
10.0
1.0
A
Level Line
4%
Edge of Traveled Way or Edge or Pavement